




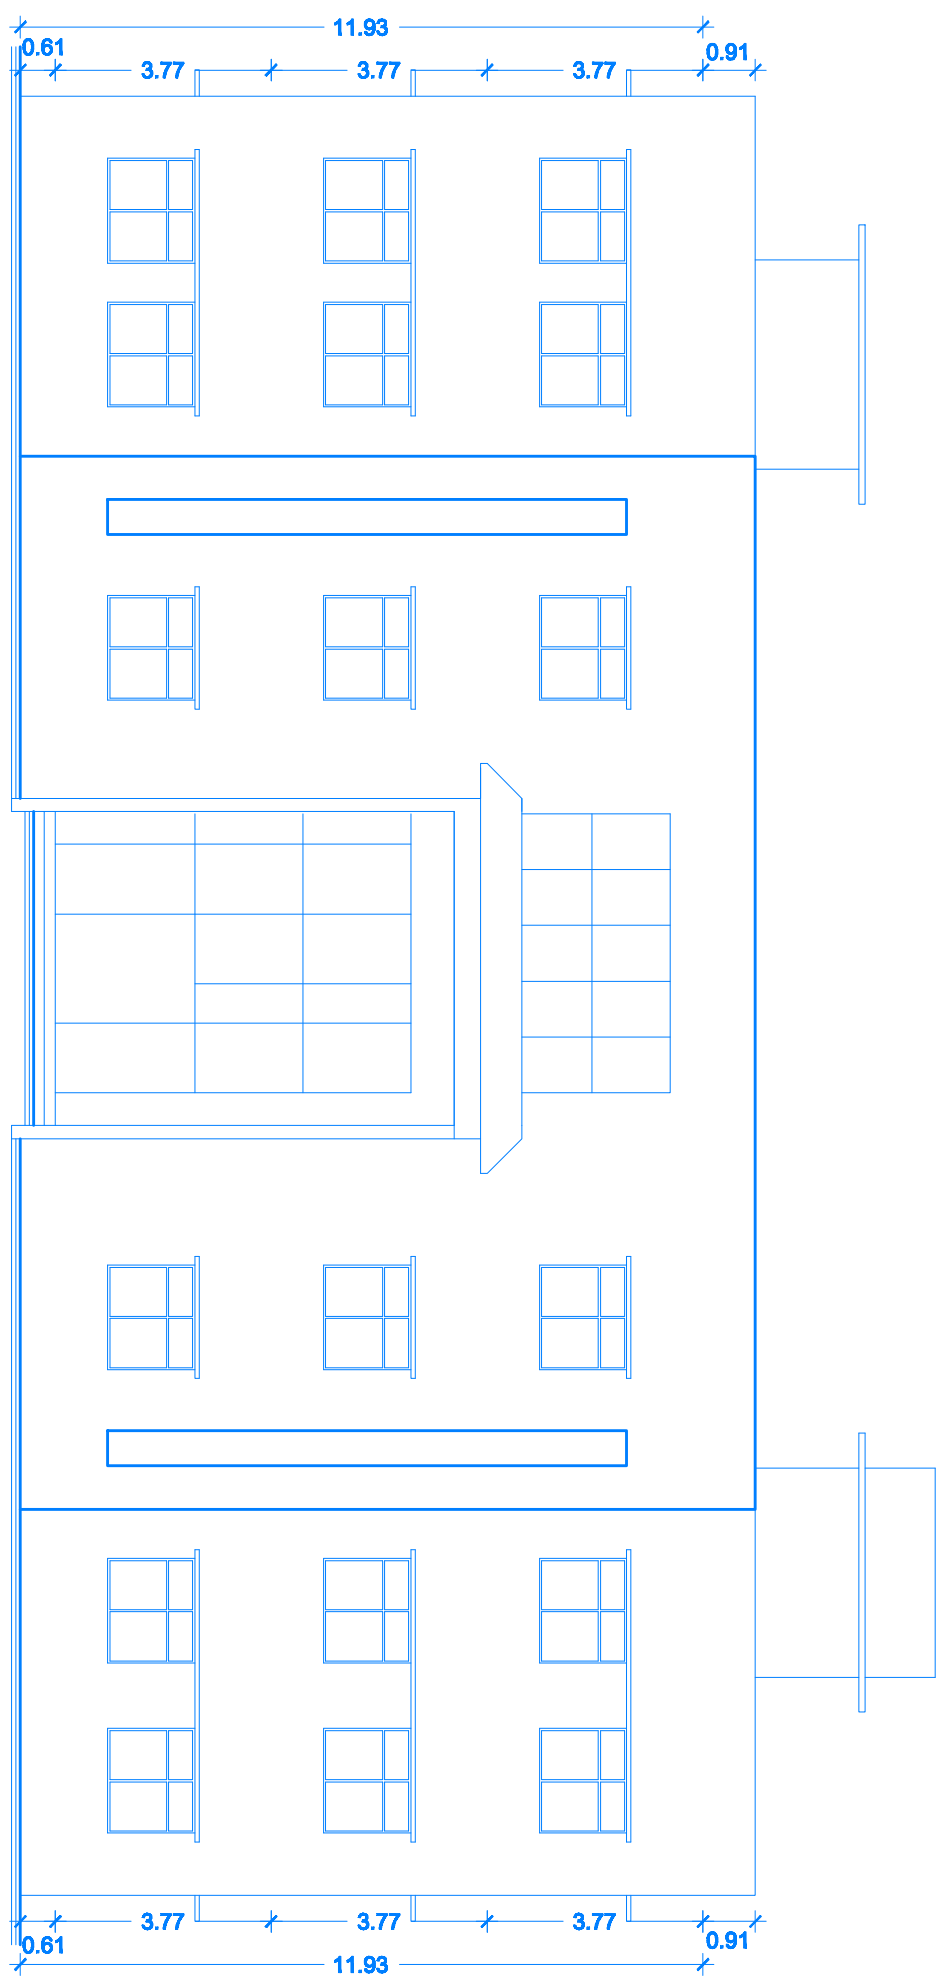


FRONT ELEVATION
SCALE: 1:100

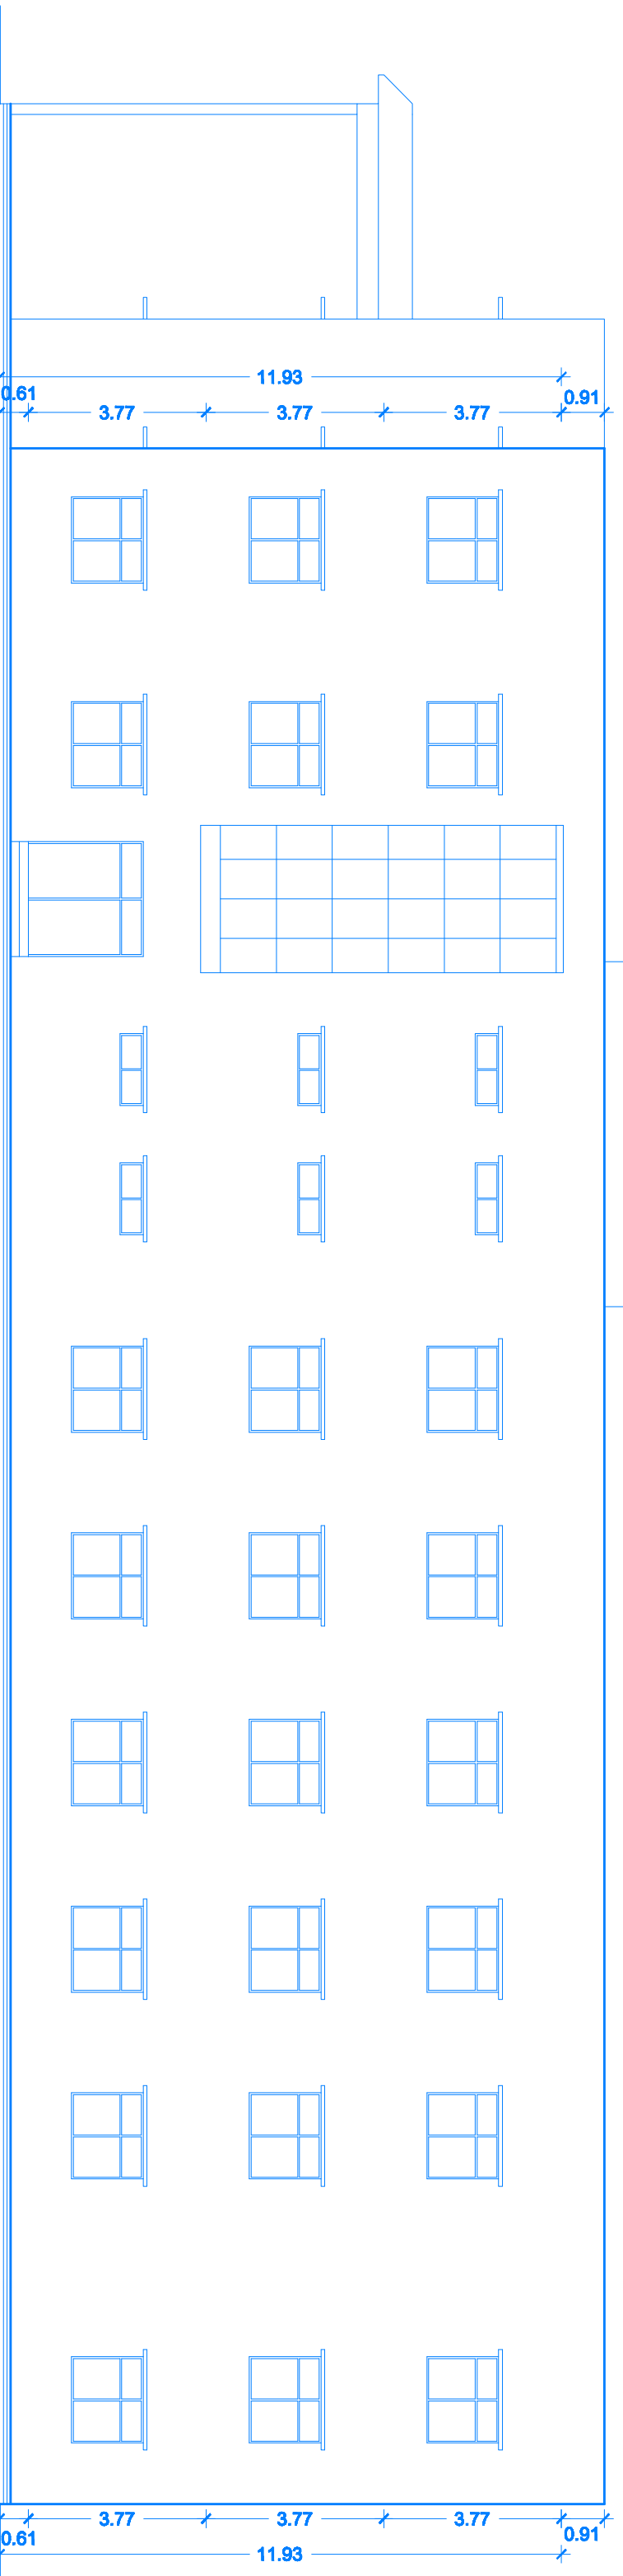


SIDE ELEVATION
SCALE: 1:100

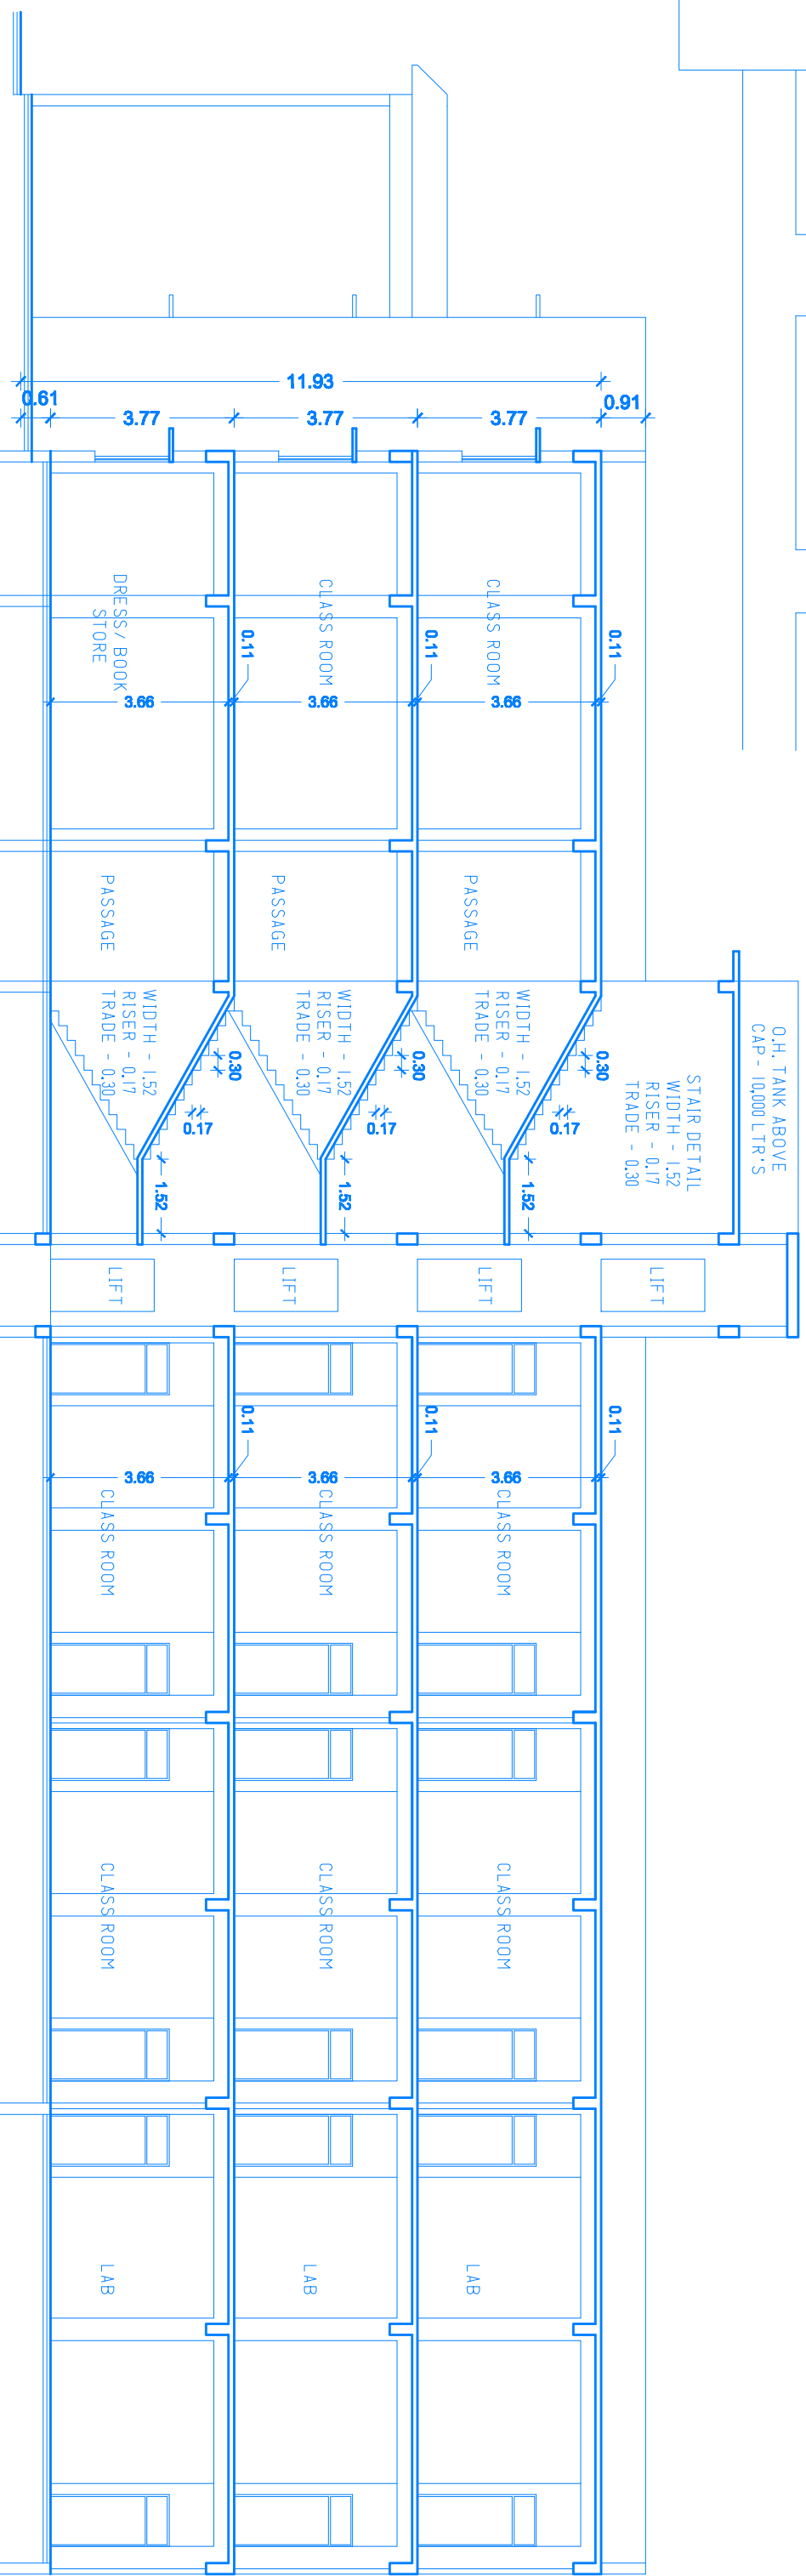


SECTION 'AA'
SCALE: 1:100

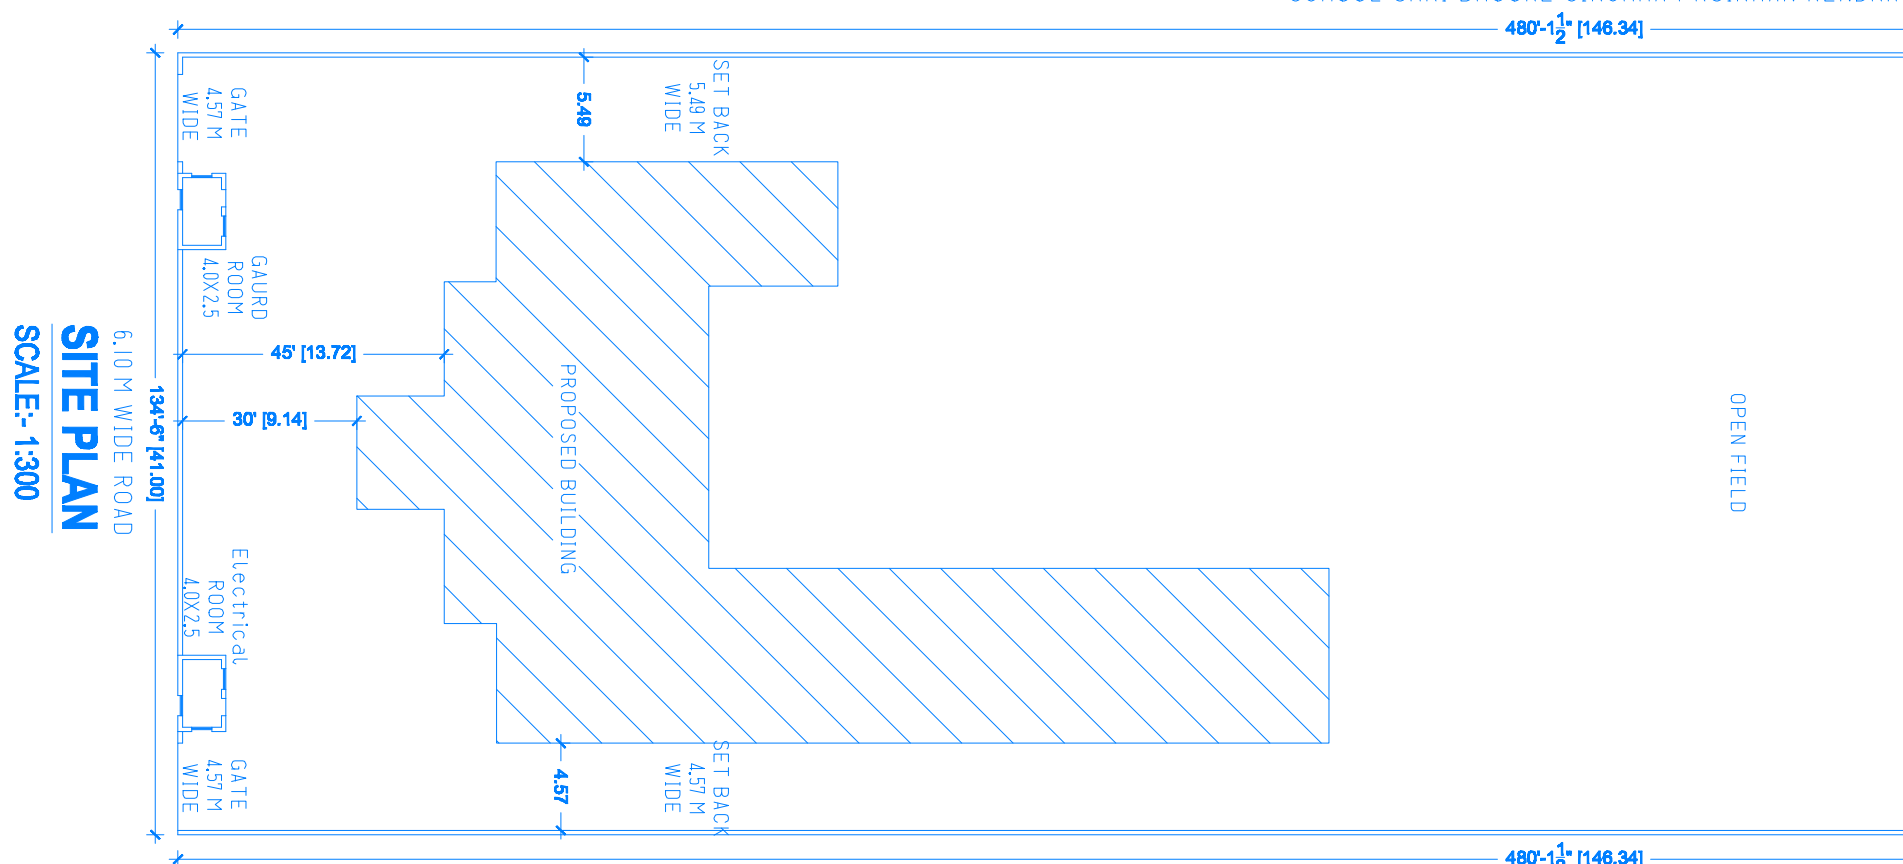


SITE PLAN
SCALE: 1:300

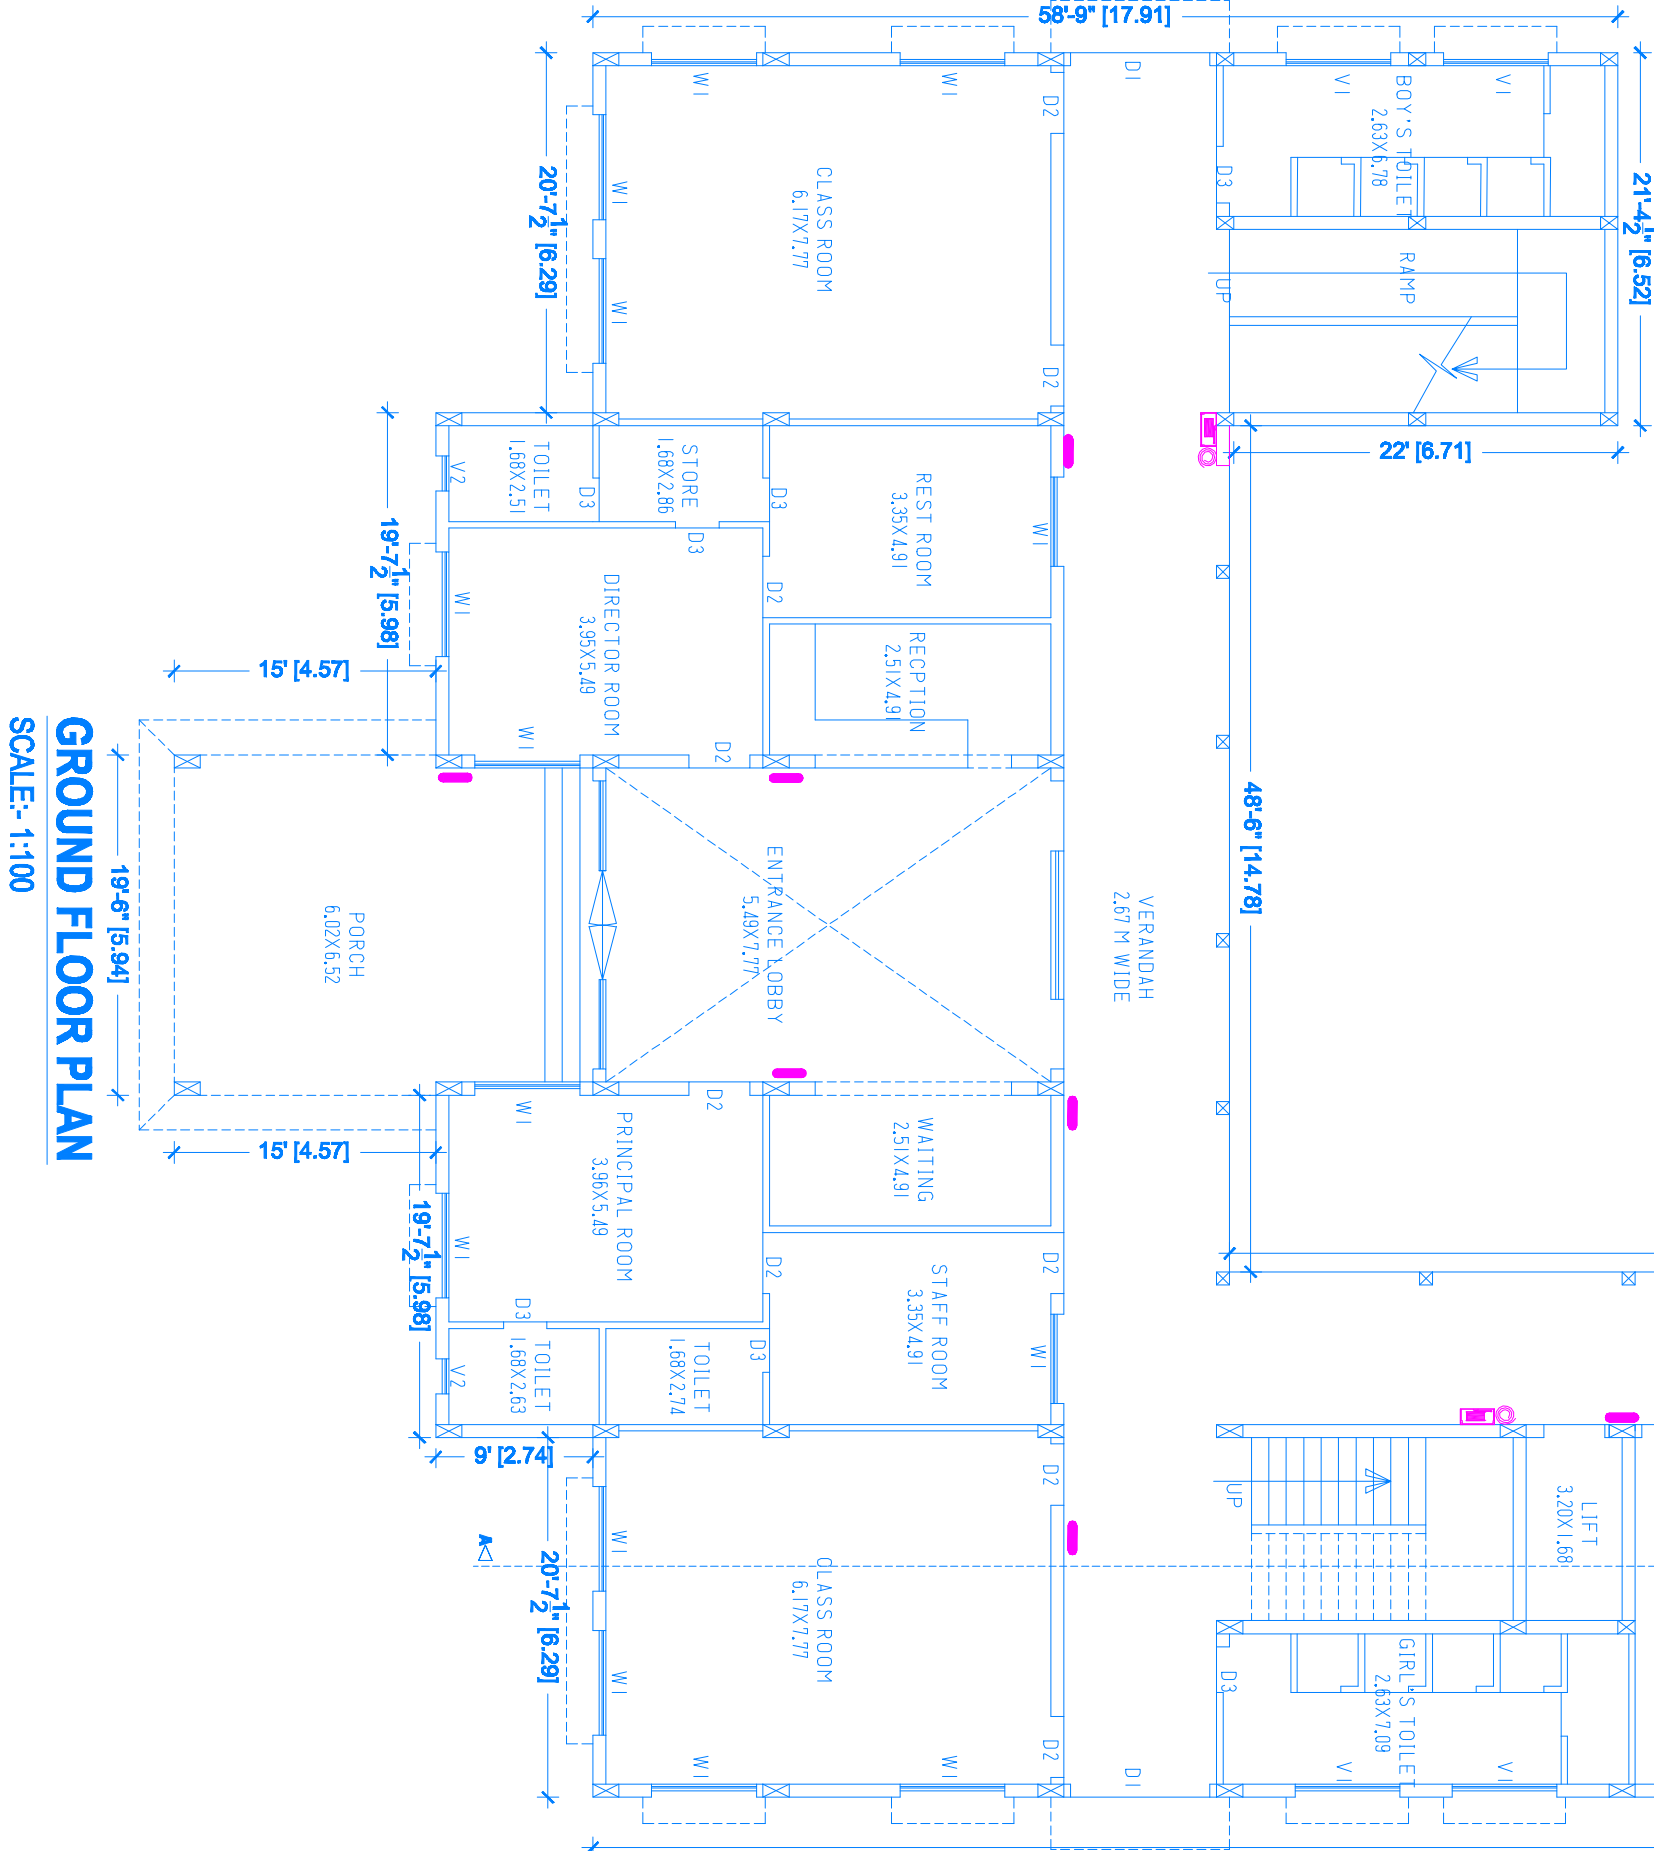


GROUND FLOOR PLAN
SCALE: 1:100

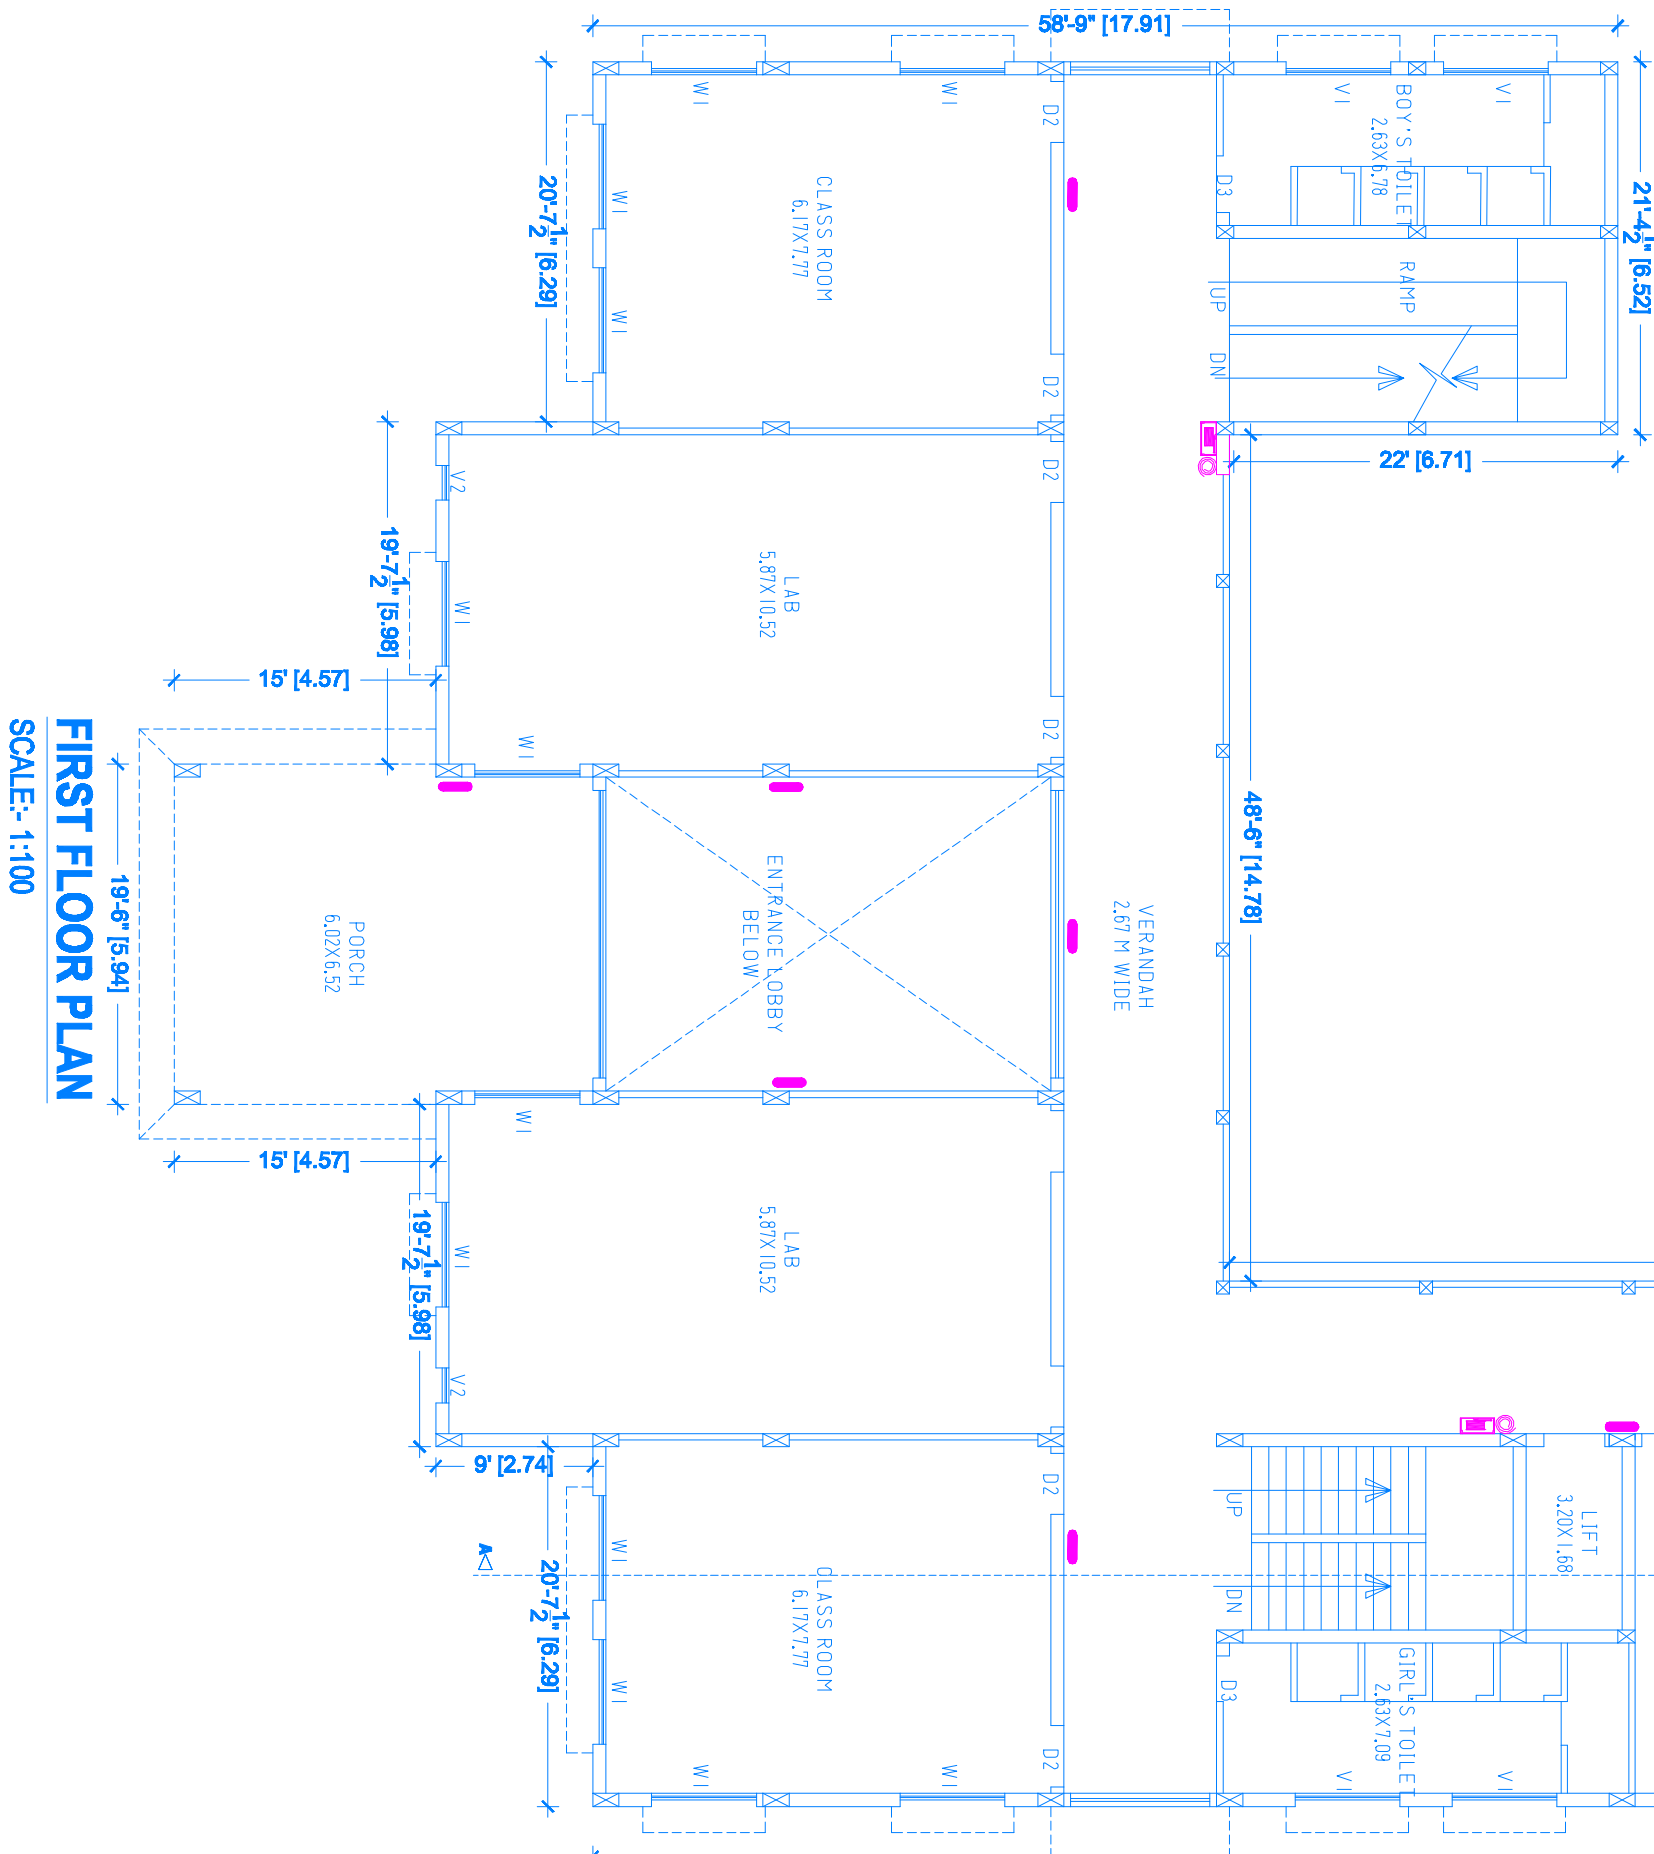

FIRST FLOOR PLAN
SCALE: 1:100

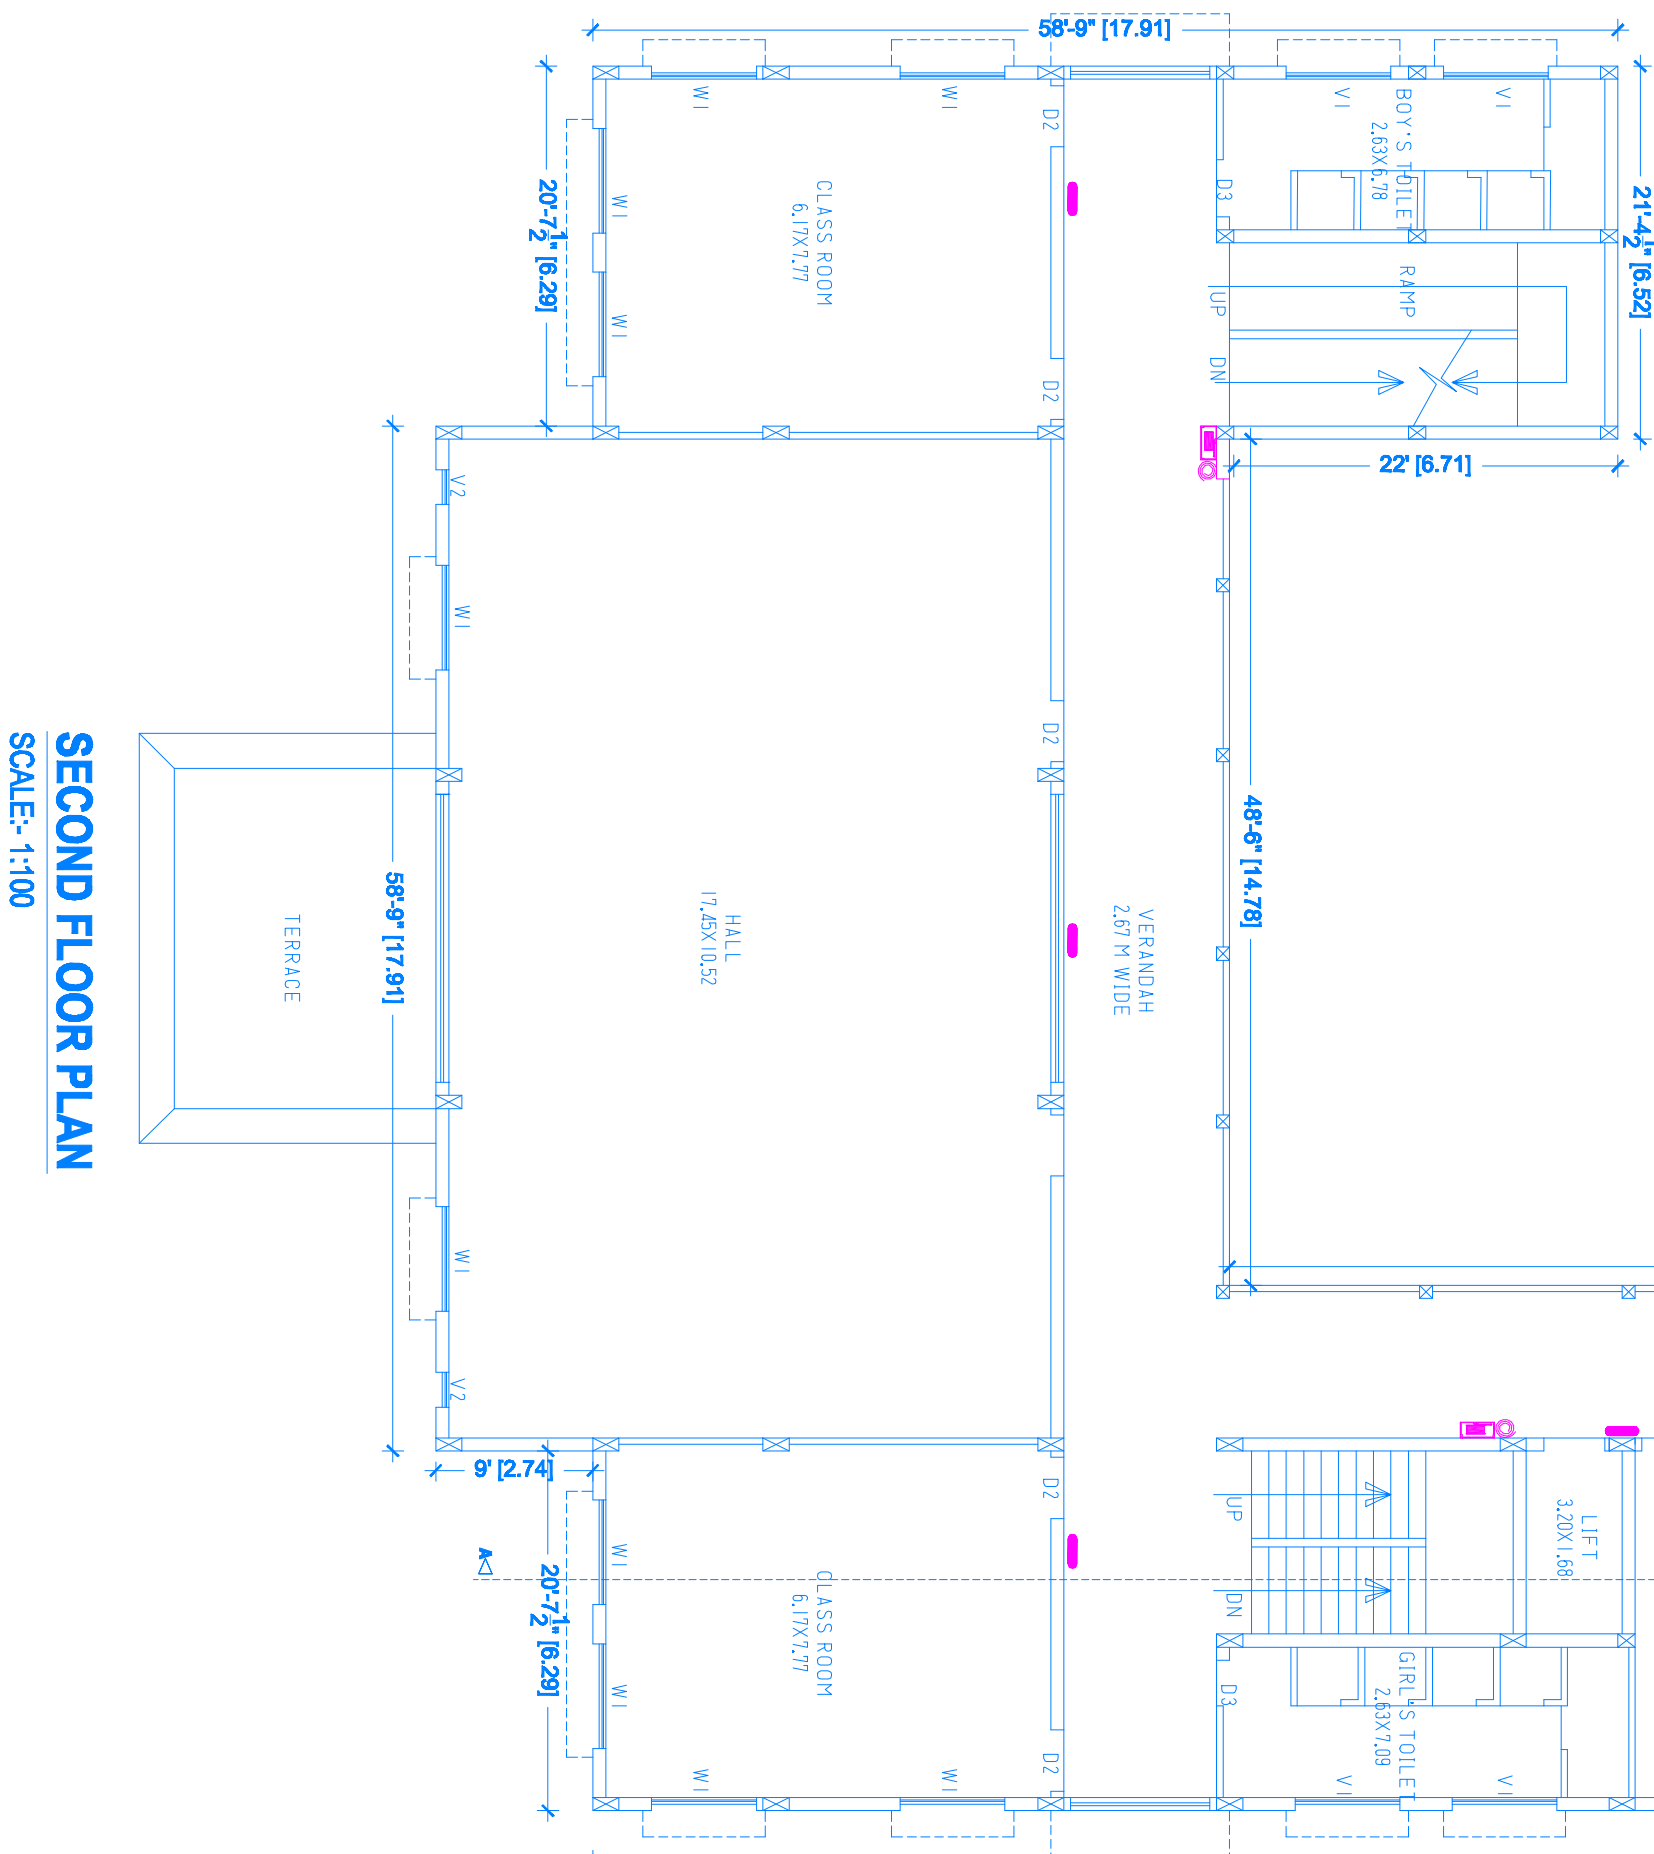

SECOND FLOOR PLAN
SCALE: 1:100

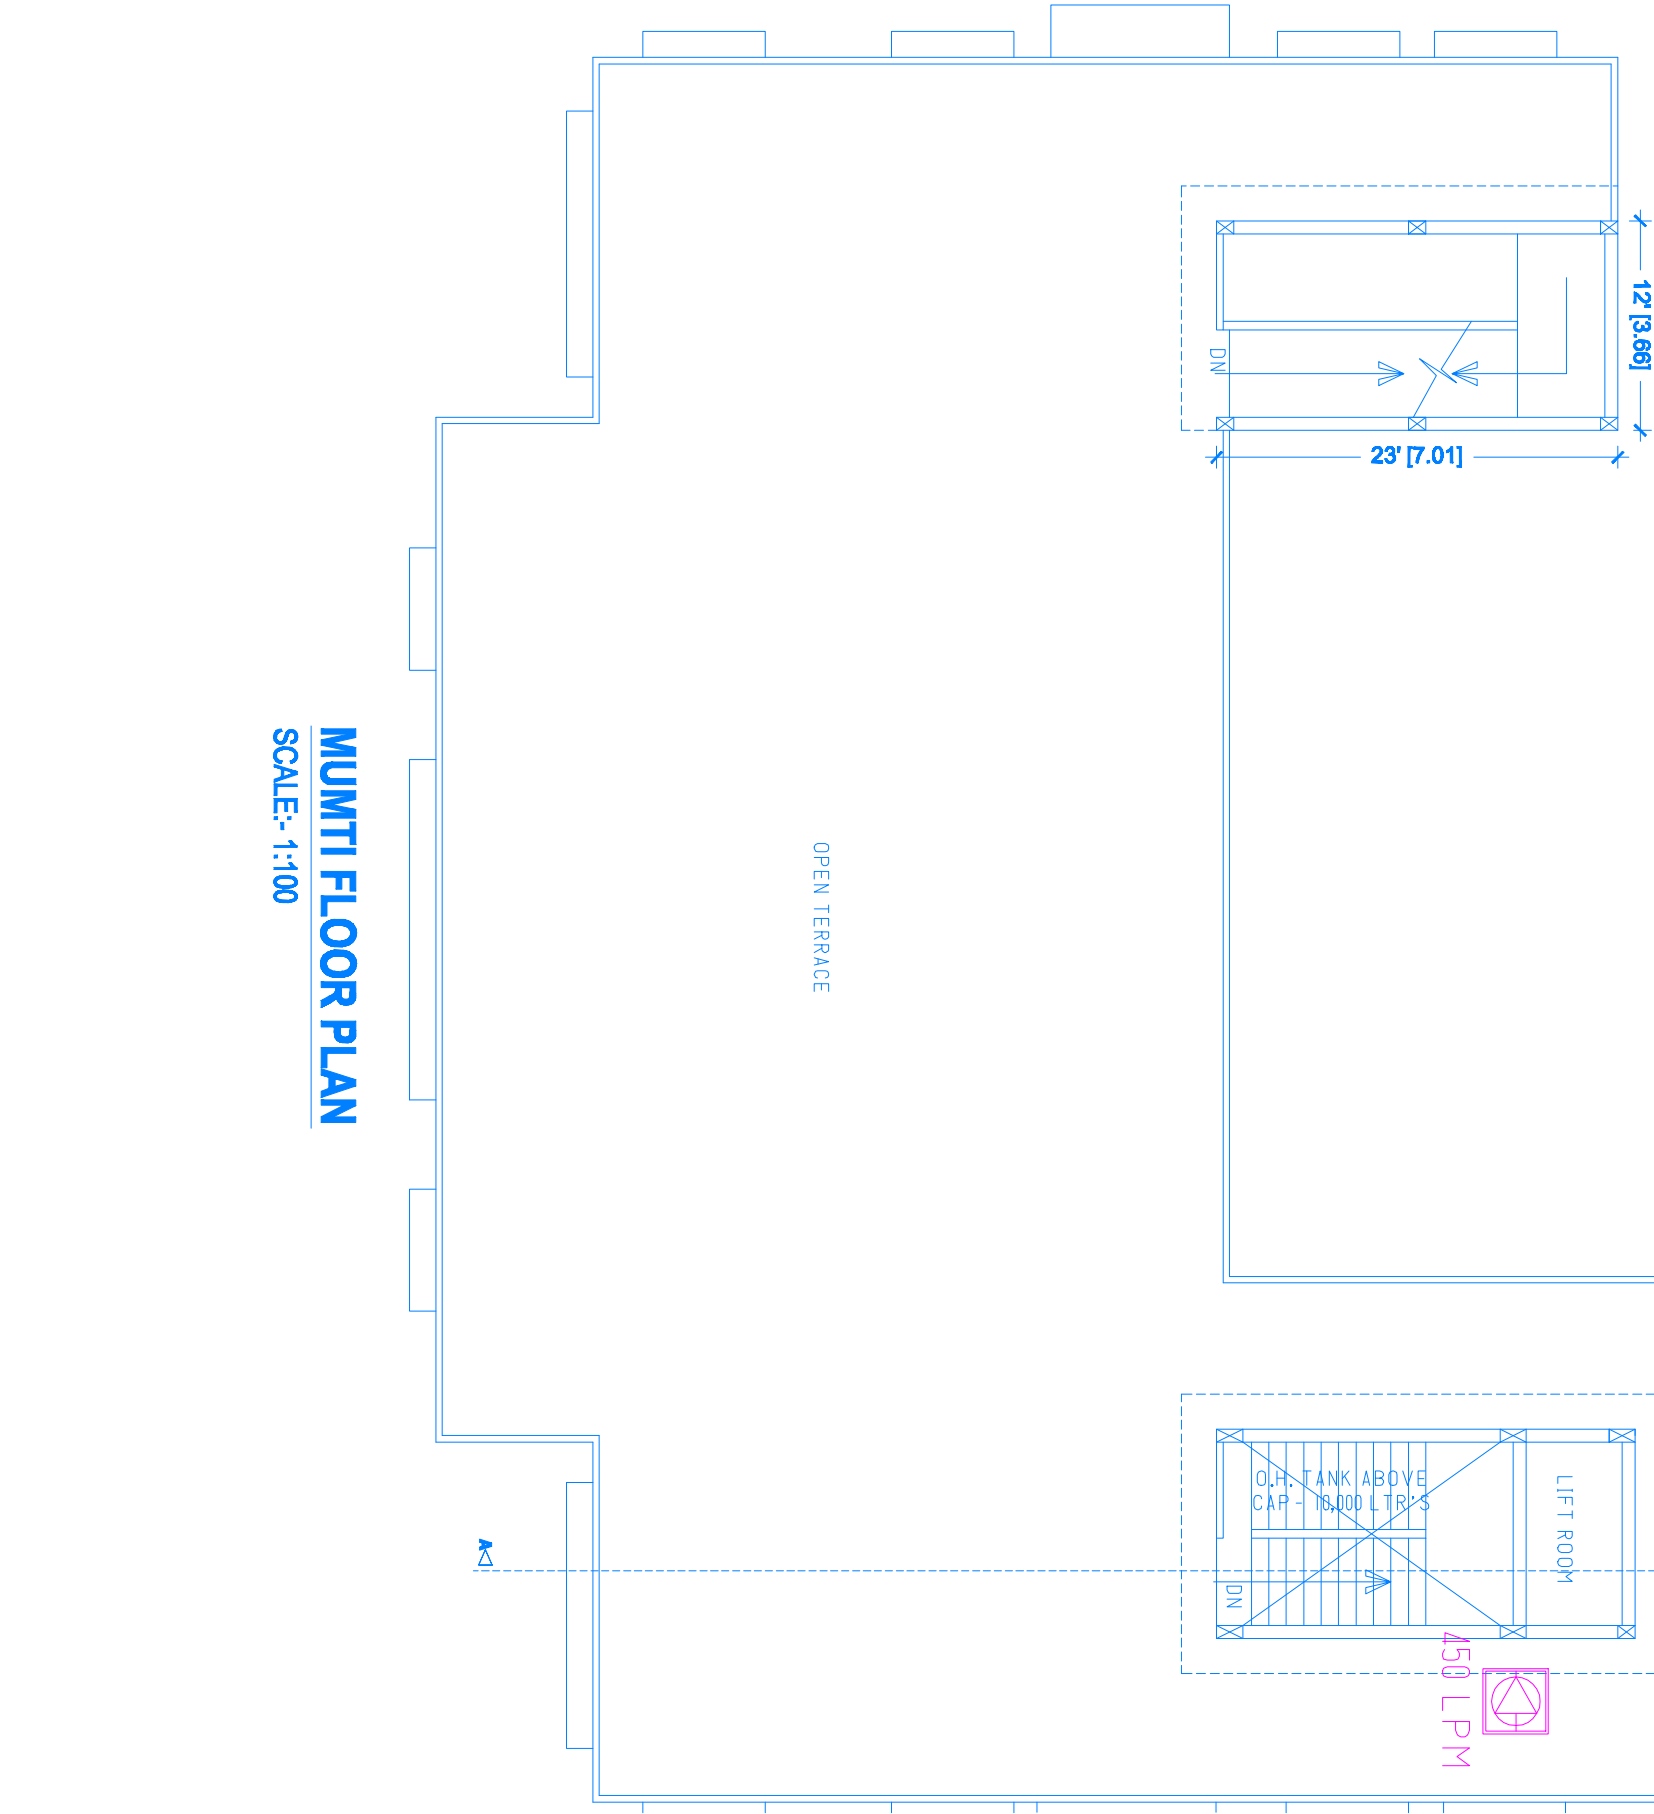

MINI FLOOR PLAN
SCALE: 1:100

FIRE LEGEND

F.P.	450 LPM	Sand Basket
HYDRANT		Hose Cabinet
Hoooter		First Aid Hose Reel
SMOK DETECTOR		15mm Dia Upright Sprinkler
Main Control Panel		Fire Extinguisher
1. FIRE EXTINGUISHER AS PER IS 2199, MINIMUM 4 NOS. IN EACH FLOOR		
2. O. H. TANK AS PER NBC 2005/2016 10,000 litres		
3. HOSE REEL AS IS-885, 185		
4. DOWN COMER AS PER NBC 2005/2016		
5. P.A. SYSTEM & EXIT SIGNAGE AS PER NBC 2005/2016		
6. TERRACE PUMP 450 LPM WITH MINIMUM AT TERRACE LVL 20P		

CERTIFICATE :-

CERTIFIED THAT THERE IS NO PROPERTY OR ROAD MAINTAINED BY ANY GOVERNMENT DEPARTMENT OR BELONGING TO RAIL WAY ADMINT. WITH IN 300 MT. FROM THE SITE IN QUESTION

SPECIFICATION :-

FOUNDATION - SHALL BE DGE AS PER SITE & 9THK. CONC.
BRICK WORK - FIRST CLASS B/W IN CEMENT MORTAR 1:16
COLUMN,BEAM, SLAB IN R.C.C. = 1:2:4
FLOORS = 7% CONC. OVER 3" CEMENT CONC.
PLASTER = 12MM THK. CEMENT PLASTER = 1:1:4
DOORS & WINDOWS = M.S. ALUMINIUM
FINISHING COLOUR WASH OR DISTEMPERING

SCHEDULE OF DOORS & WINDOWS

D1 = 2100X2740	D3 = 910X2740	W2 = 1500X1830
D2 = 1070X2740	W1 = 1830X1830	V1 = 1520X1830

AREA CHART :-

TOTAL PLOT AREA	ALL Area in Sqm L.	6000.00
COVD. ARE ON GROUND FLOOR		671.88
COVD. ARE ON FIRST FLOOR		759.98
COVD. ARE ON SECOND FLOOR		738.86
NET COVD. AREA OF BUILDING		2160.74
COVD. ARE ON TERRACE FLOOR		50.31
COVD. ARE ON GROUND & 1E FLOOR		21.00
TOTAL COVD. AREA ON ALL Floor		2231.05 SQMT
OPEN AREA ON GROUND FLOOR		5222.01
GROUND COVERAGE		15 %
TOTAL ACHIVE FAR		0.37

PROJECT :-

PROPOSED SCHOOL BUILDING **J.B.S.ACADEMY**
PLAN ON GATA NO. 76d SITUATED AT MAUJA
PADHIN PER & DISSIT. AURAIYA

PROPERTY OWNER :-

SHRI RAJVEER SINGH
S/O GULAB SINGH

RUN BY :-

J.B.S. ACADEMY
SHRI INDRAJEET SINGH

SIG. OF ARCHITECTS

AR. RISHI KUMAR

REC. CA/2018/8938

APPROVED BY :-

Rishi Kumar